Client Logo

Prime Consultant

IBI GROUP

ARCHITECTS ENGINEERS PLANNERS
Suite 112 - 10 Exchange Place
Salt Lake City, Utah 84111
Phone: (801) 532-4233 Fax: (801) 532-4231

Seal

Consultants

Issues

No.	Date	Apprd.	Description

No.	Date	Apprd.	Description

Revision

Notes

This drawing, as an instrument of service, is the property of the Architect and may not be reproduced without their permission and unless the reproduction carries their name. All design and other information shown on this drawing are for the use on the specified project only and shall not be used otherwise without written permission of the Architect.

Written dimensions shall have precedence over scaled dimensions. Contractors shall verify and be responsible for all dimensions and conditions on the job and the Architect shall be informed of any variations from the dimensions and conditions shown on the drawing. Shop drawings shall be submitted to the Architect for approval before proceeding with fabrication.

Project Title

PARLEY'S PRESERVE

SUMMIT COUNTY, UTAH

Sheet Title

SUMMARY OF LOT DESCRIPTIONS

Scale: AS SHOWN
Date: SEPTEMBER 15, 2015
Drawn: CMC, TJG
Checked: DRC
Cad File: C100_Site Plan-2015_09_14.dwg
Sheet No.: C100 A
Project No.: 12611

ARCH E1 - ADT 2005

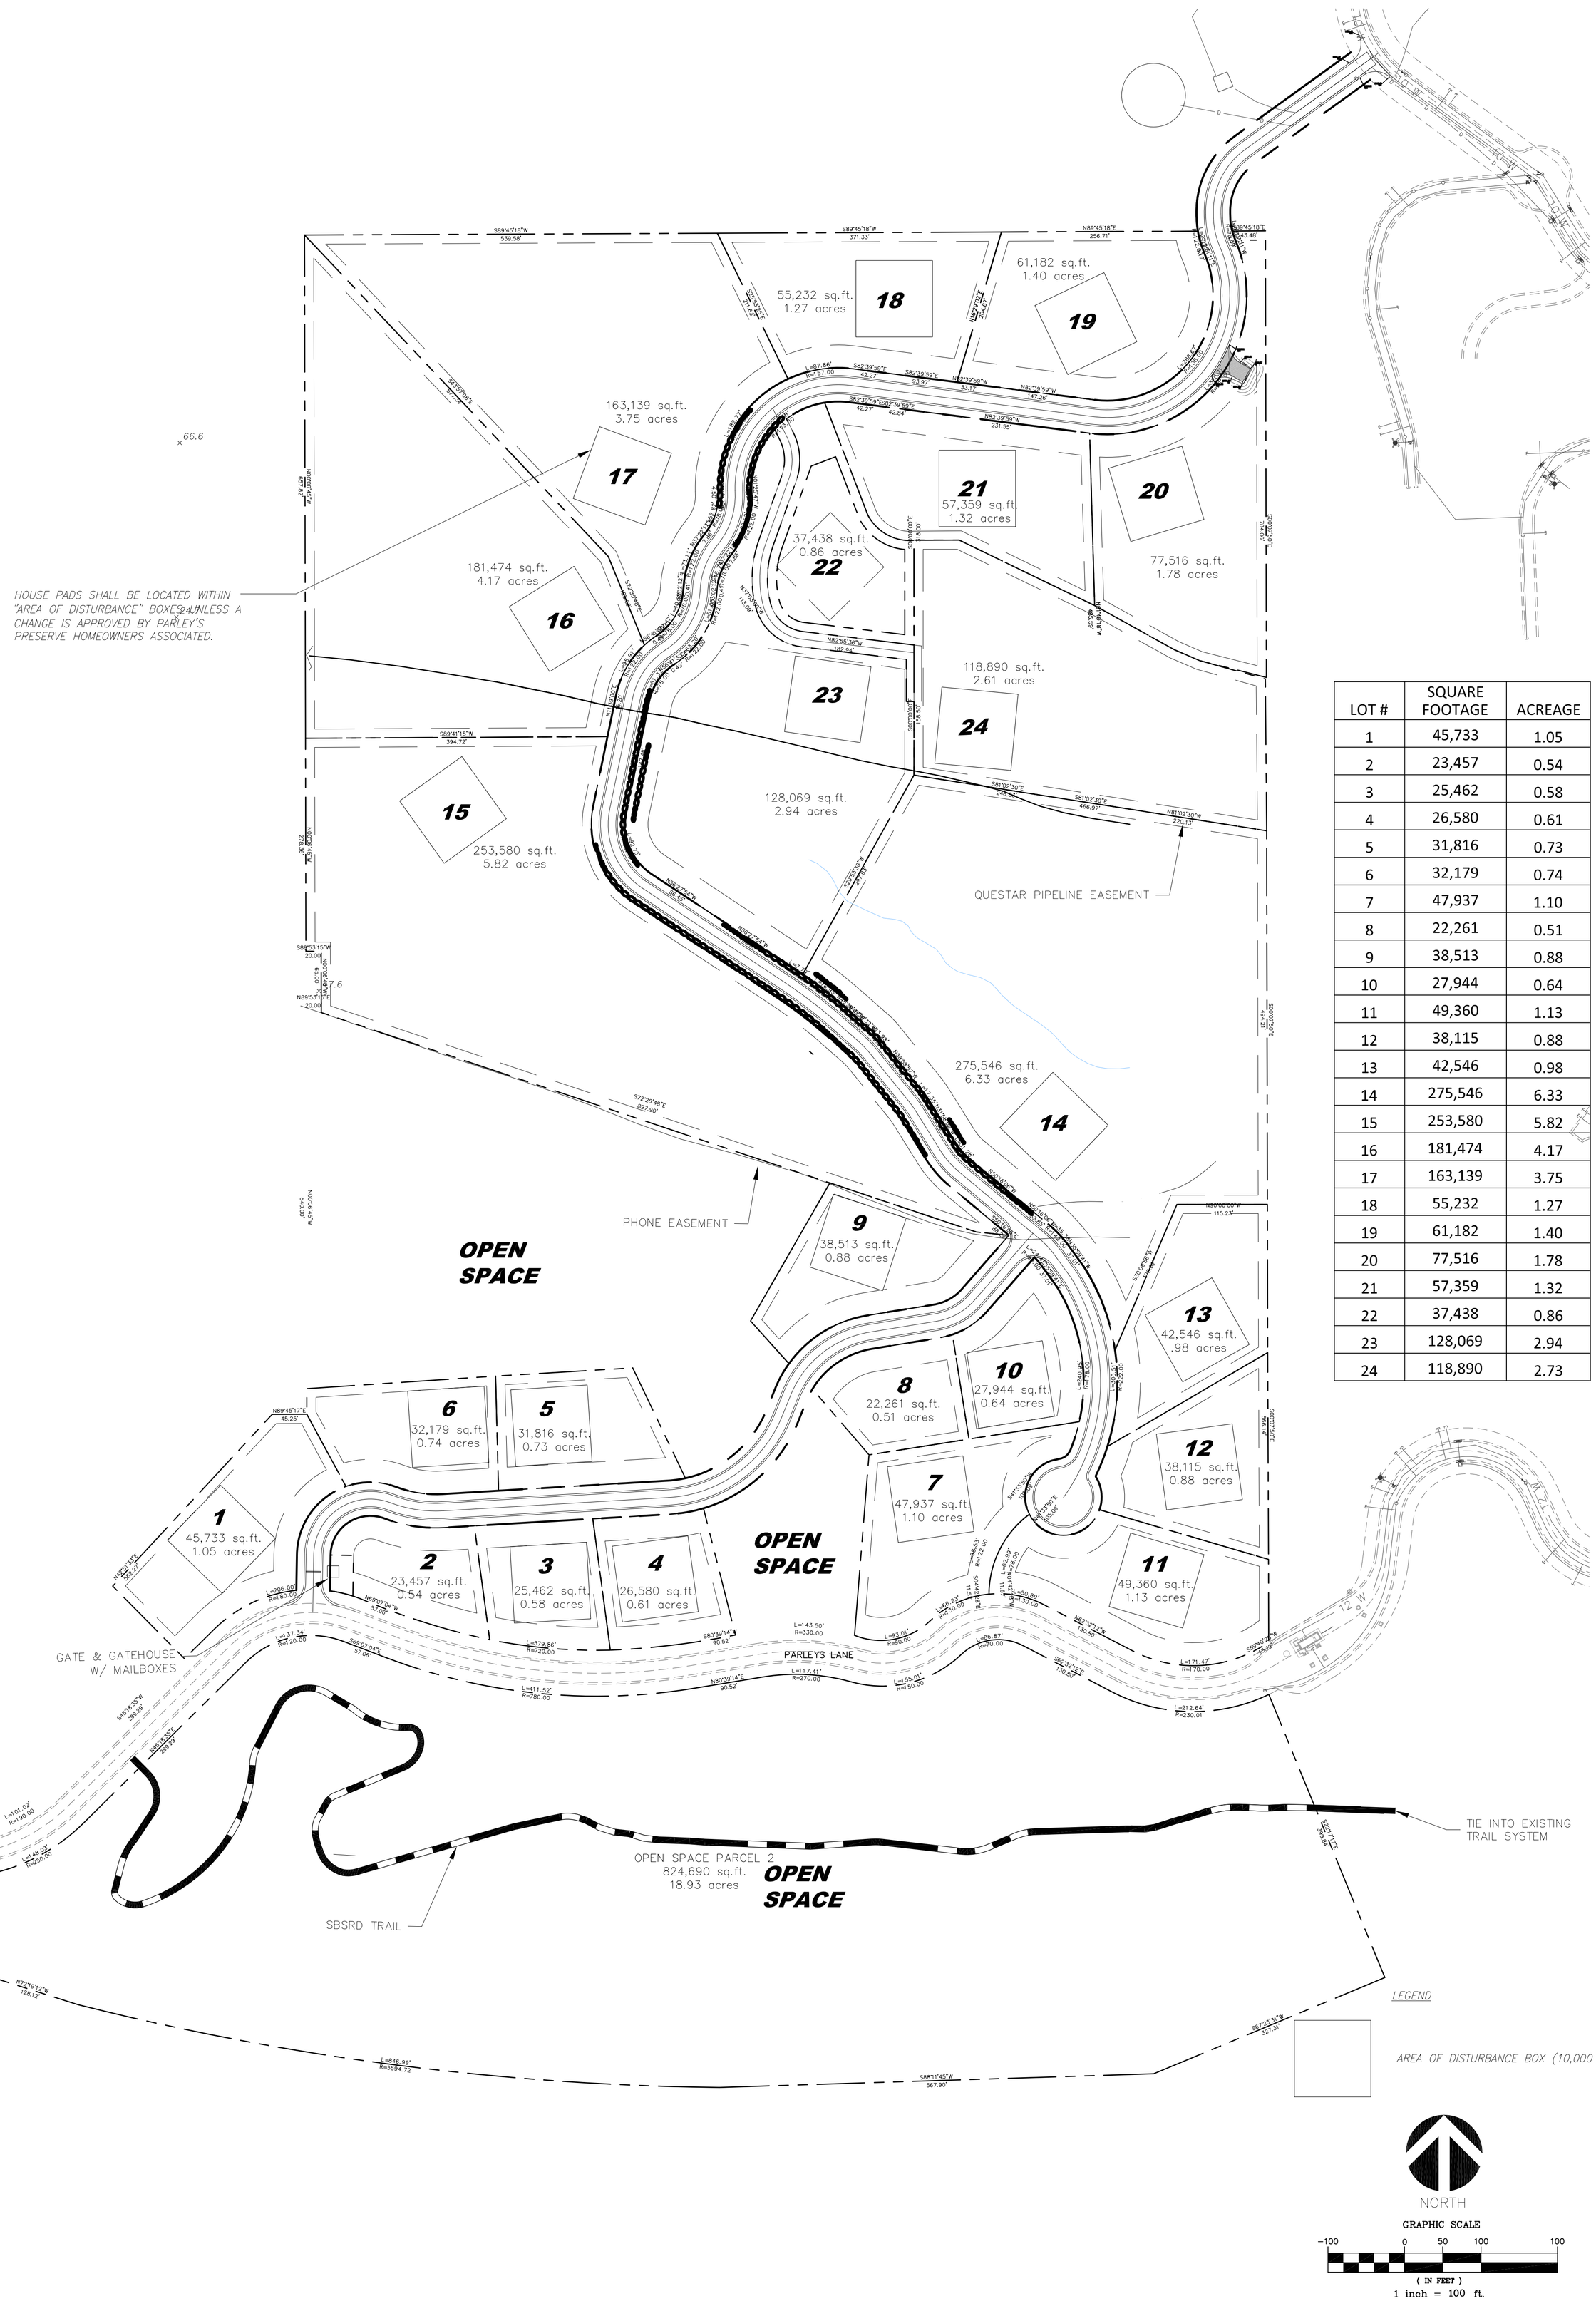

LOT #	SQUARE FOOTAGE	ACREAGE
1	45,733	1.05
2	23,457	0.54
3	25,462	0.58
4	26,580	0.61
5	31,816	0.73
6	32,179	0.74
7	47,937	1.10
8	22,261	0.51
9	38,513	0.88
10	27,944	0.64
11	49,360	1.13
12	38,115	0.88
13	42,546	0.98
14	275,546	6.33
15	253,580	5.82
16	181,474	4.17
17	163,139	3.75
18	55,232	1.27
19	61,182	1.40
20	77,516	1.78
21	57,359	1.32
22	37,438	0.86
23	128,069	2.94
24	118,890	2.73

Plotted By: colin.olson On: Sep 15, 2015 - 9:43am
Dwg File: u:\0099_Proposals\2011\01 26 11 Parleys Lane\Civil_SHEETS\C100_Site Plan-2015_09_14.dwg
Layout: C100_Site Plan